
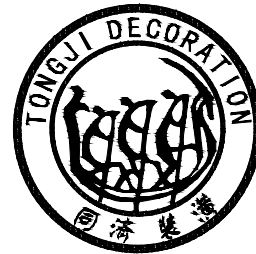


版权所有
THIS DRAWING IS COPYRIGHT
施工时须以现场尺寸为准
CONTRACTORS SHALL WORK FROM FIGURED DIMENSIONS ONLY
施工单位须现场校验尺寸
CONTRACTORS MUST CHECK ALL DIMENSIONS ON SITE
如有不符须立即通知设计单位
DISCREPANCIES MUST BE REPORTED IMMEDIATELY TO ARCHITECTS

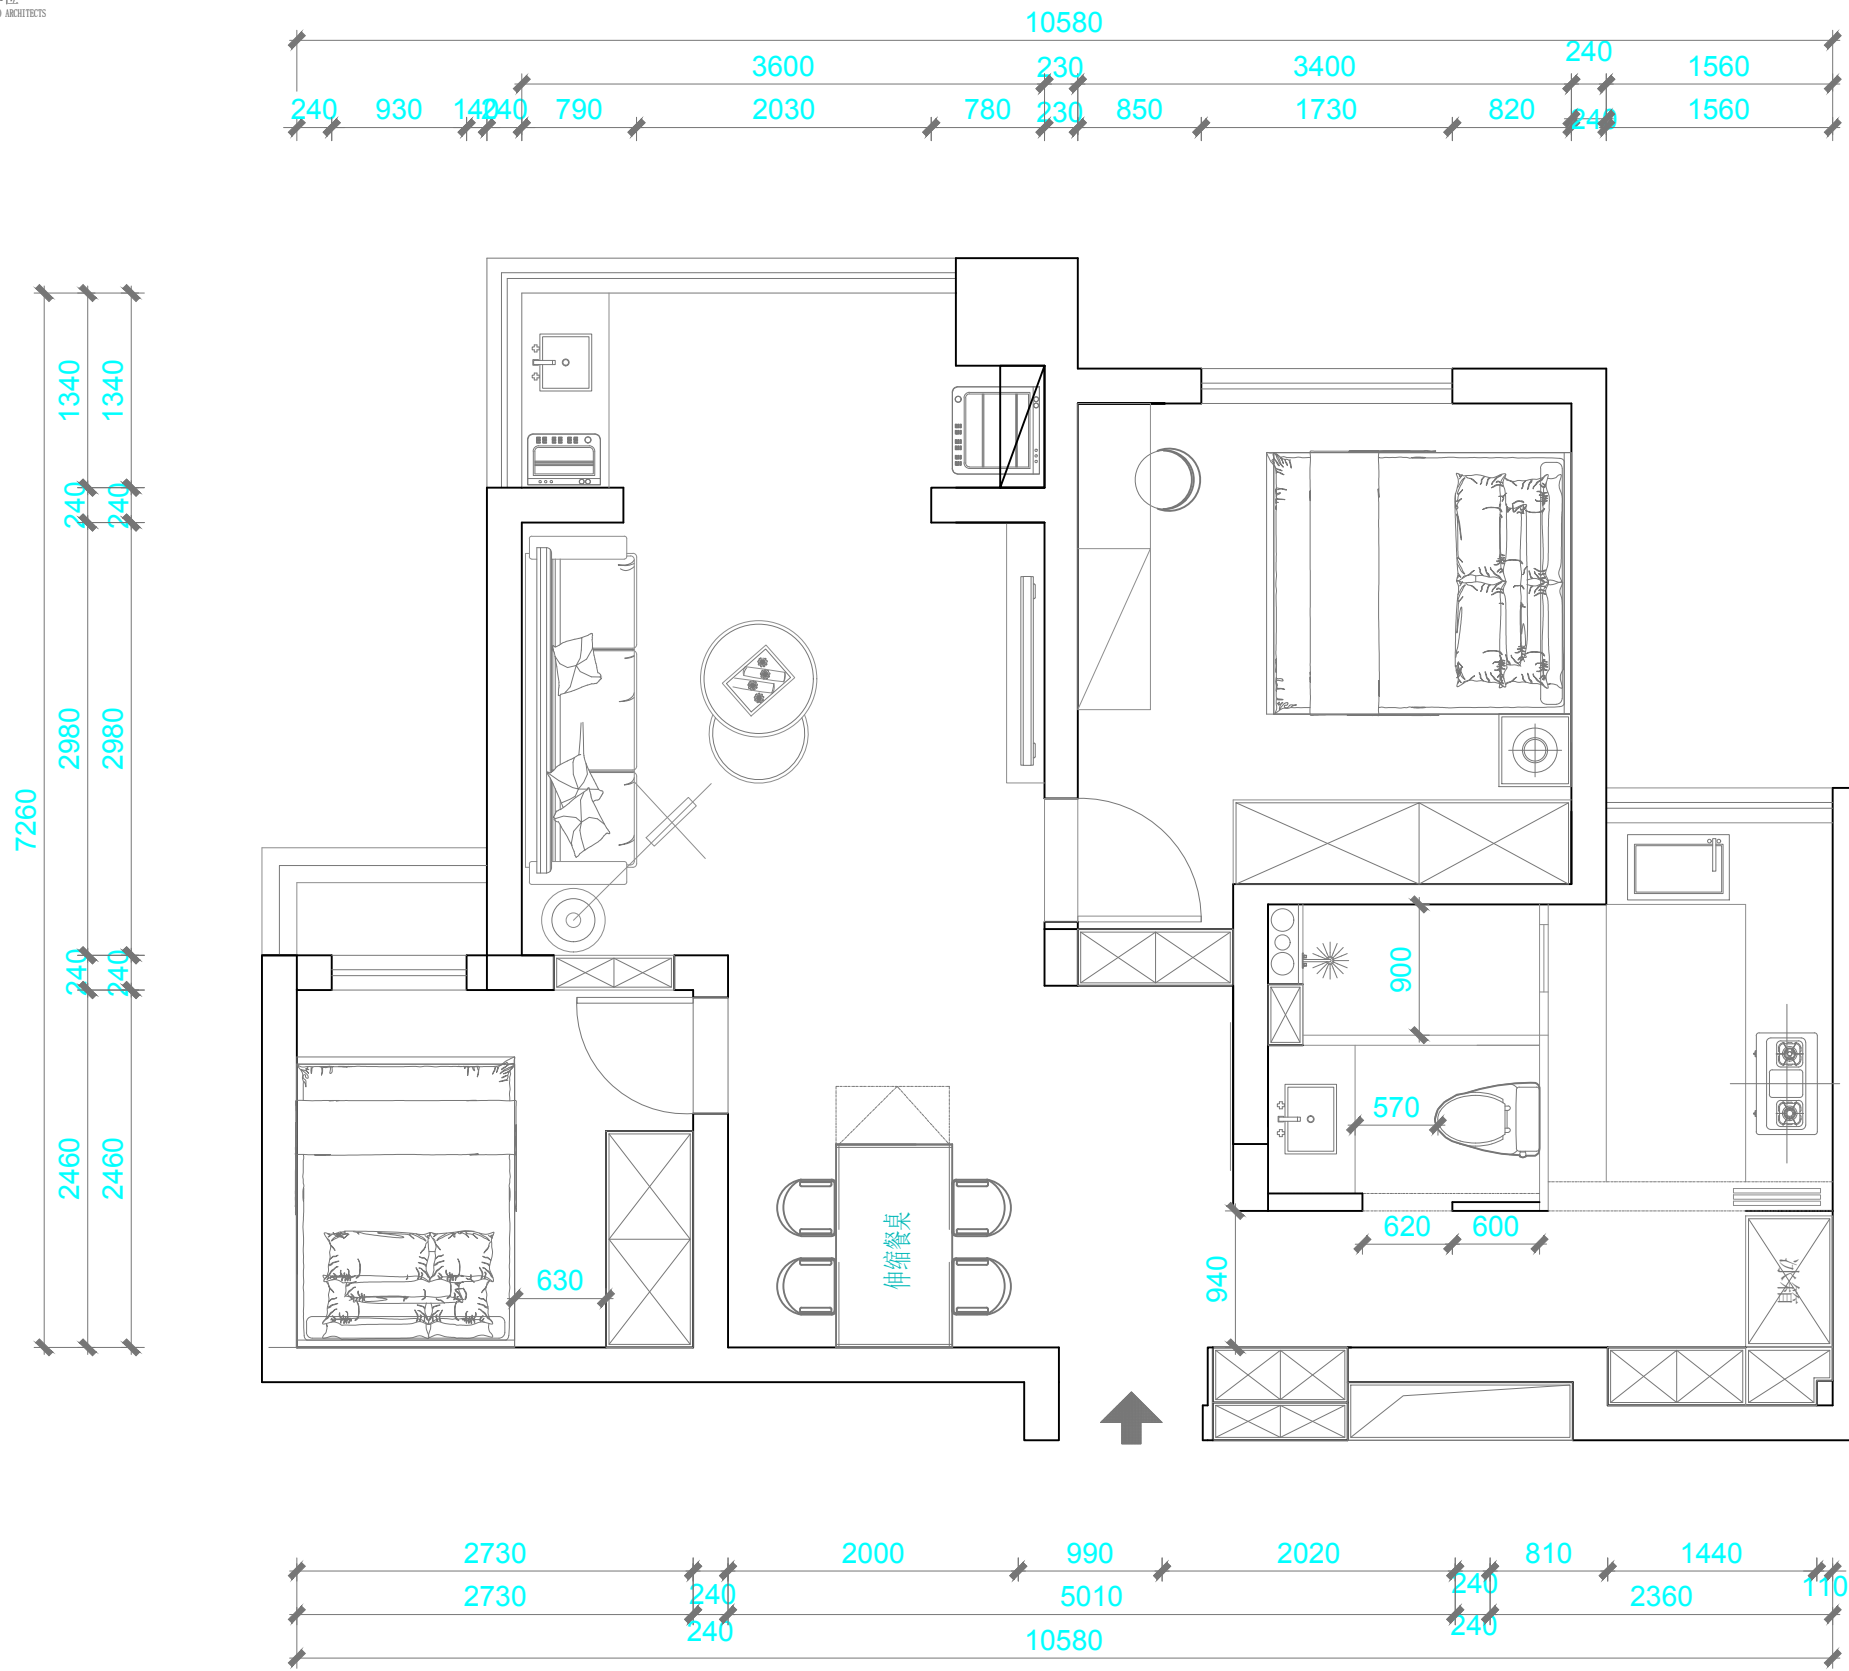

同济装潢
Tongji Decoration

CLIENT (客户):

JOB LOCATION (项目位置):

TEL (电话):

JOB NO. (项目编号):

DESCRIPTION (内容):

SCALE (比例):

DESIGNER (设计):

DESIGNER DIRECTOR (设计主管):

PROJECT MANAGER (项目经理):

CLIENT'S APPROVAL (客户确认):

order number
(图纸序号)

Sheet Name
(图纸名称)

公司出图专用章

设计师执业资格专用章

FILE(档案)

DESIGNER DIRECTOR(出图日期)

配电箱	地漏
弱电箱	煤气管
冷水进户	马桶
可视对讲室内主机	空调洞
落水管	烟道

平面布置图

P-01

比例:1:50